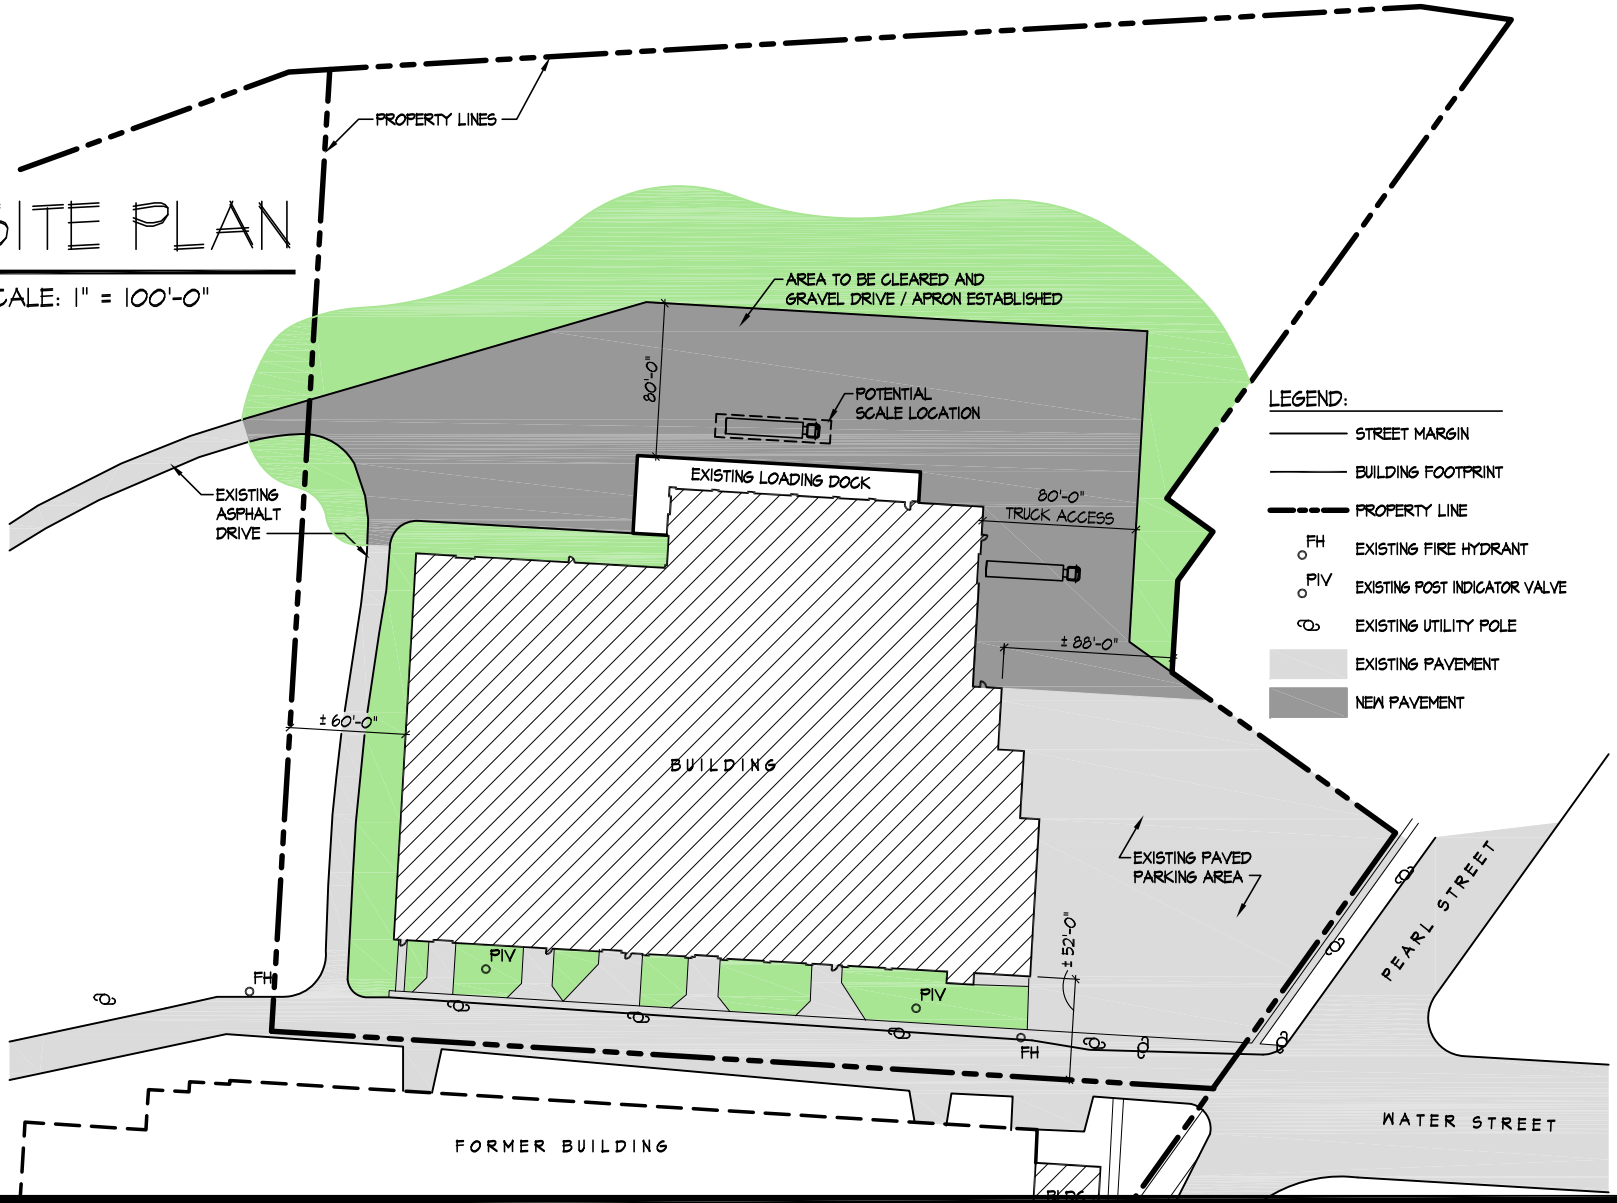

1
SK-A1

SITE PLAN

SCALE: 1" = 100'-0"

EMPIRE RECYCLING

PEARL STREET BUILDING

WATERTOWN, NEW YORK

DATE	DEC. 13, 2011
BY	DDJ
PROJ NO.	1171
SKETCH	SK-A1

MARCH ASSOCIATES
ARCHITECTS & PLANNERS, PC
258 Genesee Street, Suite 300
Utica, New York 13502
P. 315.733.3344
F. 315.733.3331
www.marchassoc.com