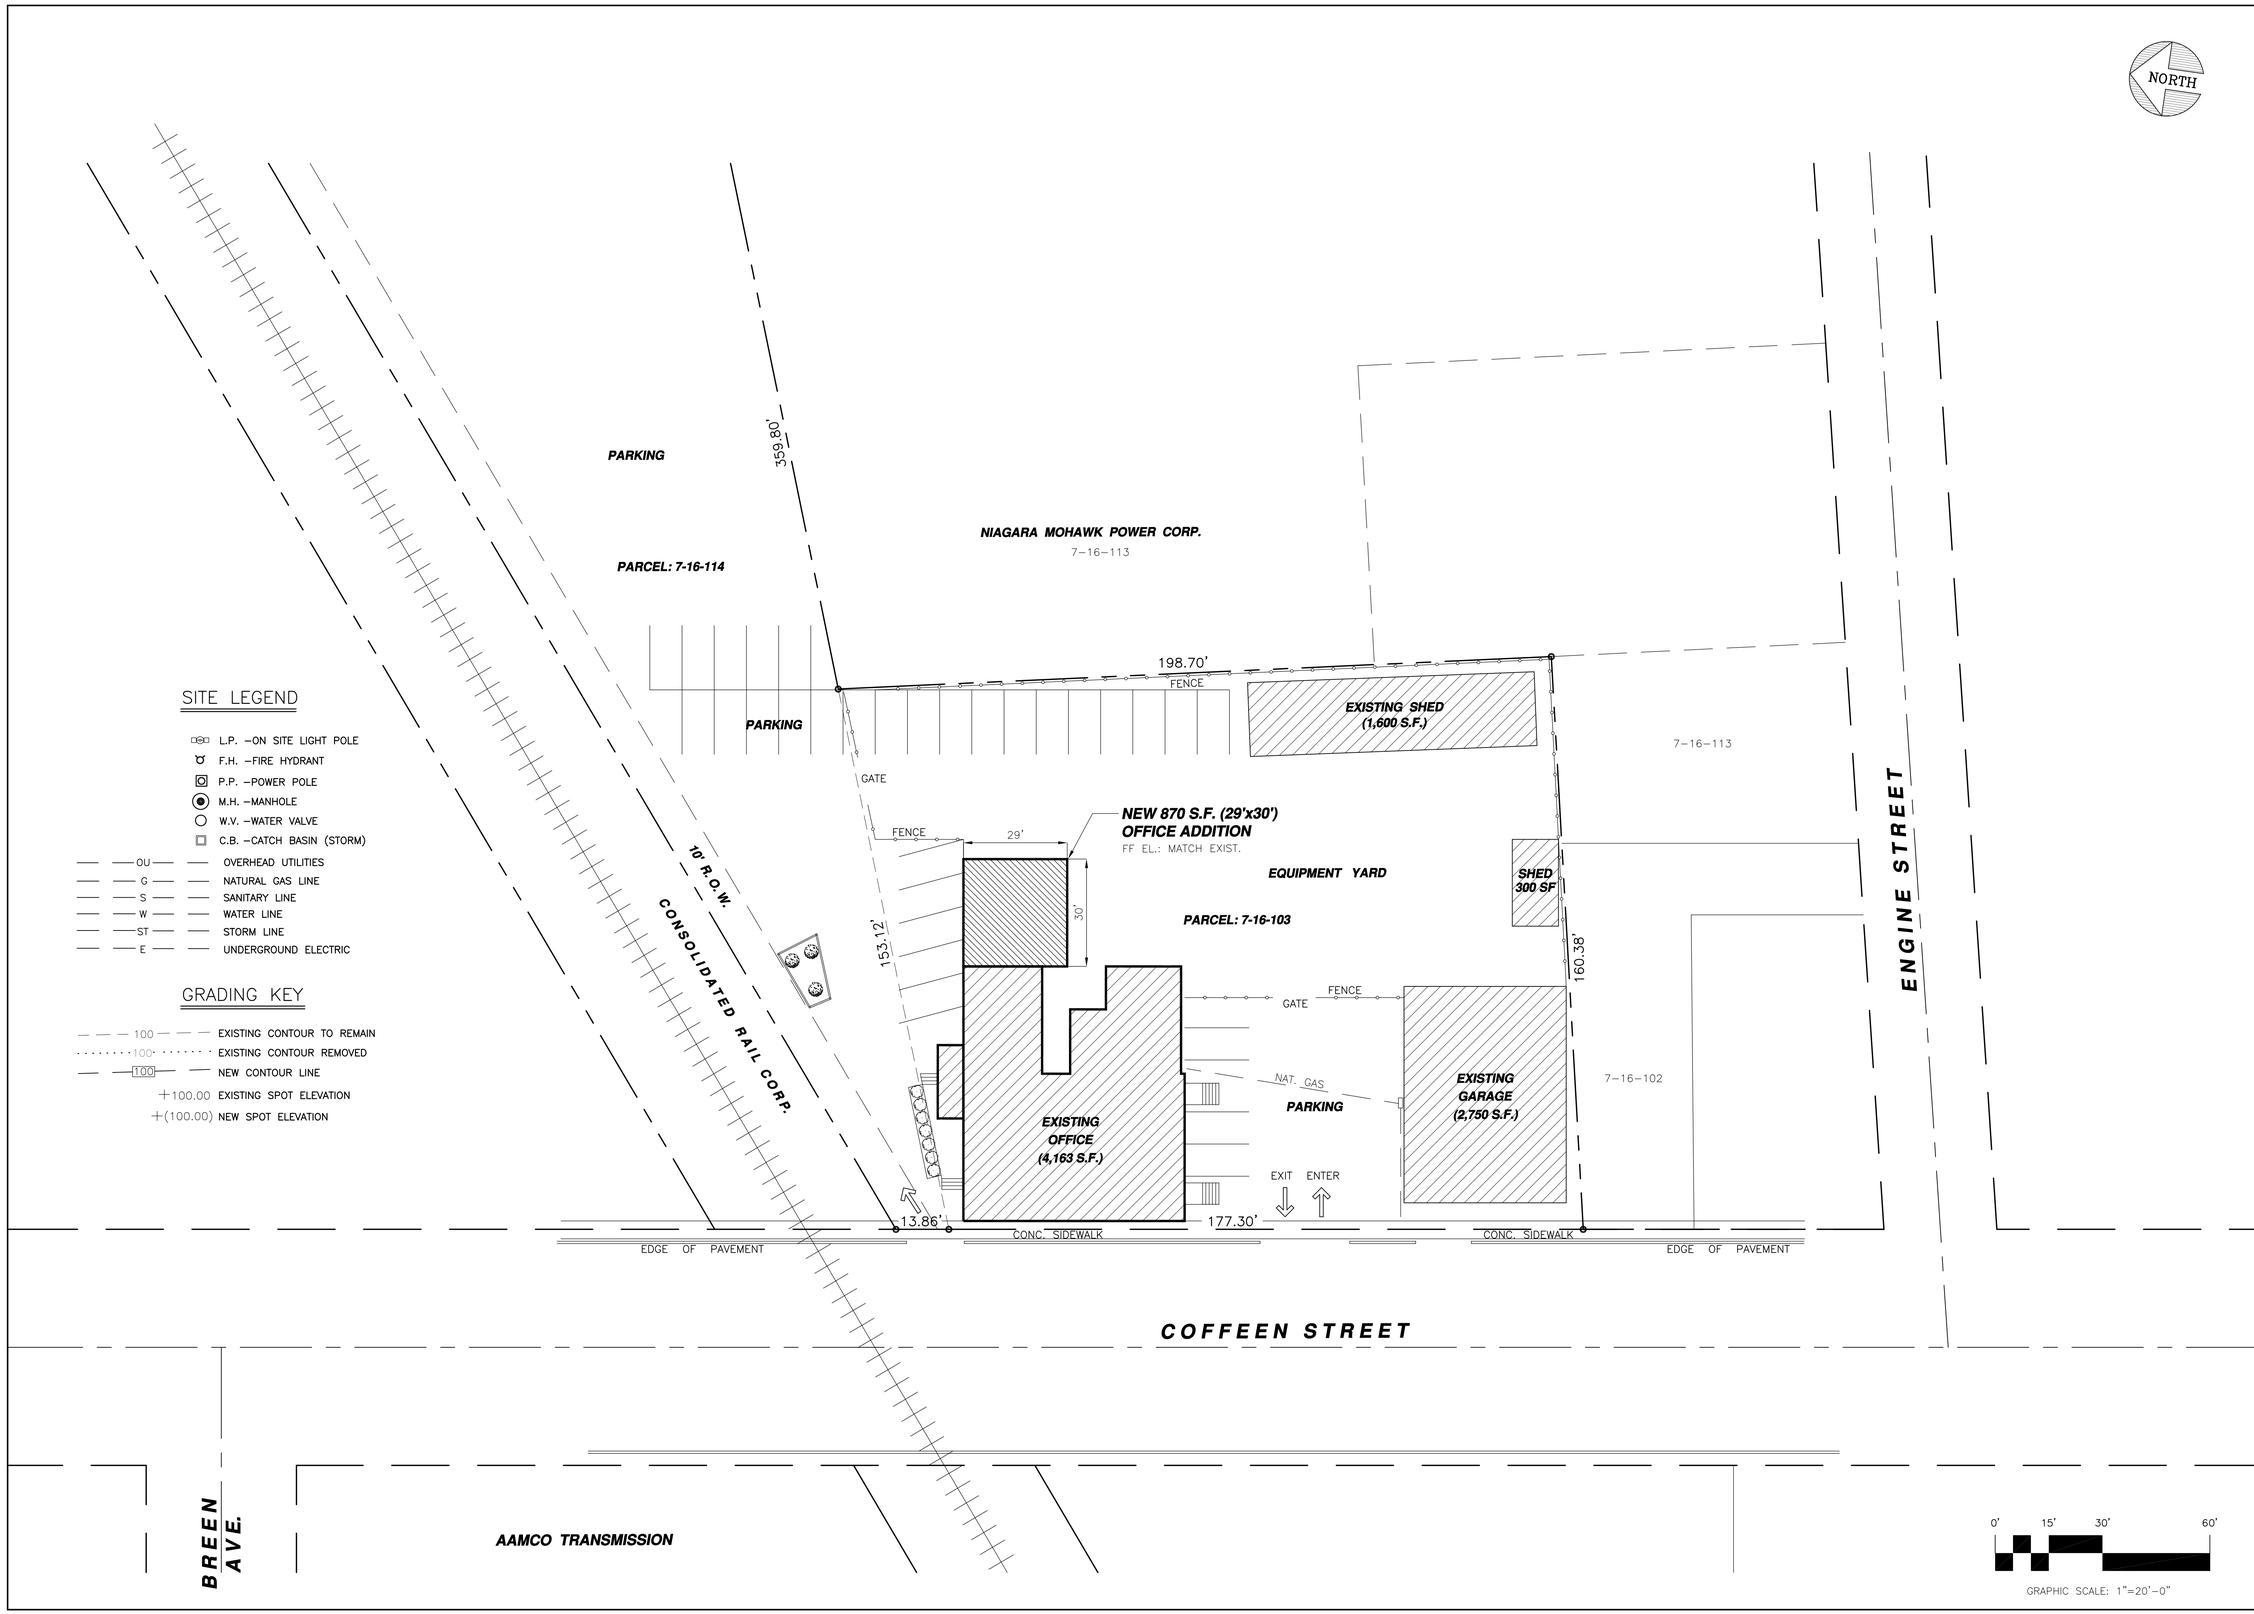

Wilbur D. Thesier, P.E. PC
PROFESSIONAL ENGINEER
PO BOX 870, CARTHAGE, NY 13619
PHONE: (315) 493-1966

New Addition
For
Purcell Construction Corp.
566 Coffeen Street, City of Watertown, NY

REVISIONS		
DATE	DESCRIPTION	BY

DATE	02/14/11
DRAWN	W.J.L.
CHECKED	S.O.
SCALE	AS SHOWN

DRAWING NO.

C101

SITE PLAN

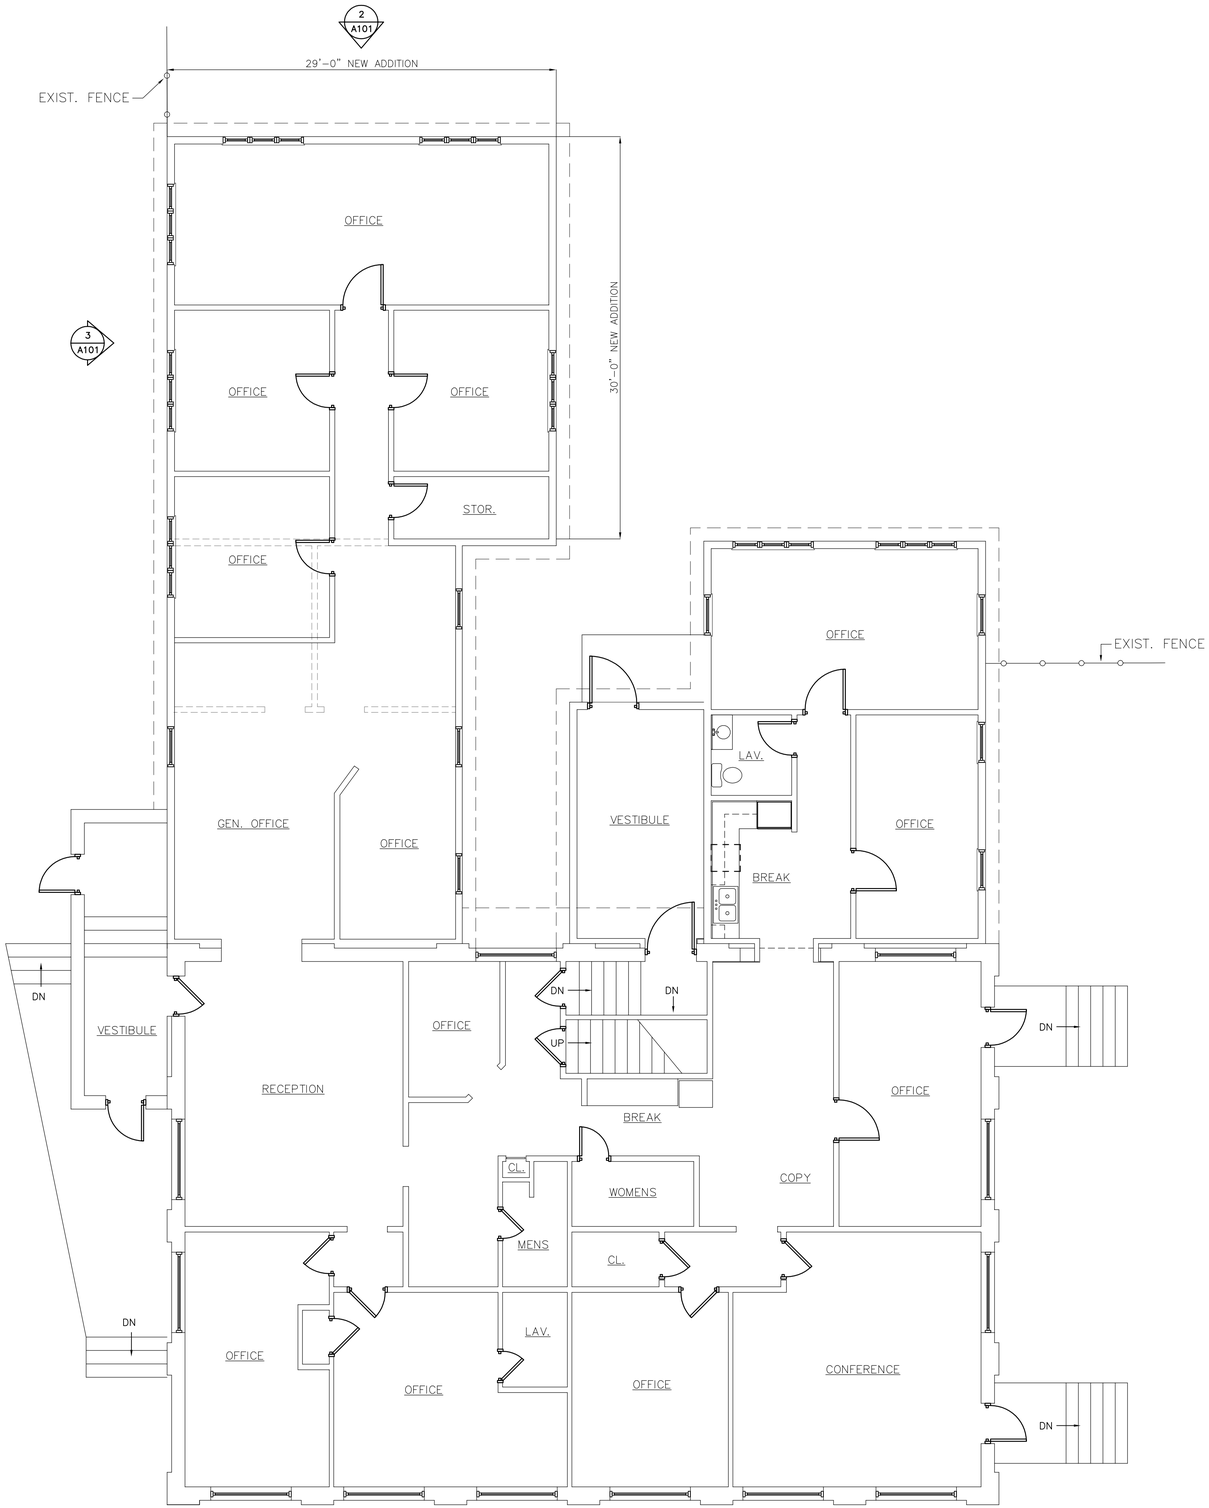

1 A101 FLOORPLAN
SCALE: 3/16"=1'-0"

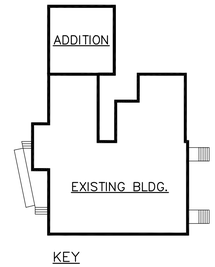

KEY

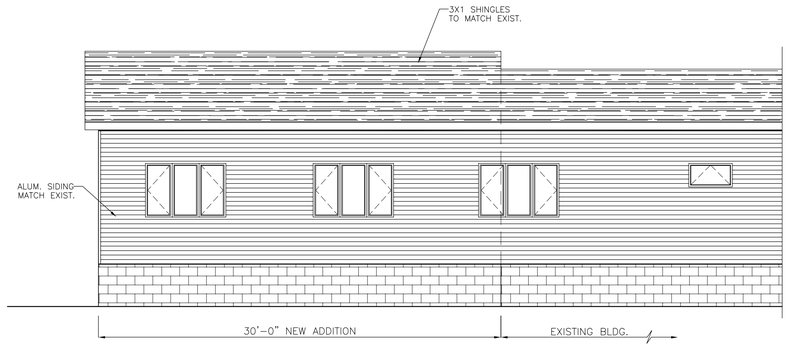

3 A101 SIDE ELEVATION
SCALE: 3/16"=1'-0"

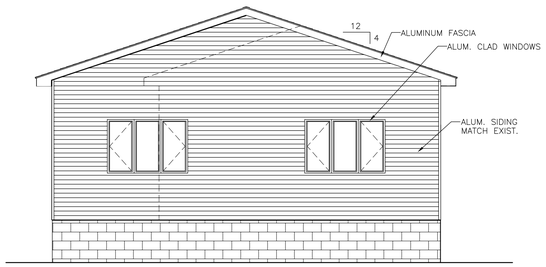

2 A101 END ELEVATION
SCALE: 3/16"=1'-0"

Wilbur D. Thesier, P.E. PC
PROFESSIONAL ENGINEER
PO BOX 870, CARTHAGE, NY 13619
PHONE: (315) 493-1966

New Addition
For
Purcell Construction Corp.
566 Coffeen Street, City of Watertown, NY

REVISIONS		
DATE	DESCRIPTION	BY

DATE	02/14/11
DRAWN	W.J.L.
CHECKED	S.O.
SCALE	AS SHOWN

DRAWING NO.
A101

FLOORPLAN AND ELEVATIONS