LEGEND	EXISTING	PROPOSED
5' CONTOUR	155	474
1' CONTOUR	154	
SETBACK		
CONCRETE SIDEWALK		
PROPERTY LINE		
EASEMENT		
MARGIN		
EDGE OF PAVEMENT		
CENTERLINE		
CURBED ROAD		
BUILDING		
SILT FENCE		
SPLIT RAIL FENCE	X X X	
WATER LINE	W	
SEWER LINE	SN	
STORM LINE	ST	ST
OVERHEAD ELEC.	OE	
UNDERGROUND GAS	G	G
UNDERGROUND ELEC.	E	E
ELECTRIC, TELE, & CABLE		ETC
UNDERGROUND TELE.	UT	
SEWER MANHOLE		
STORM MANHOLE		
DRAINAGE BASIN		
FIRE HYDRANT		
WATER VALVE		
CURB STOP		
UTILITY POLE & GUY WIRE		
ELEC. MANHOLE		
LIGHT POLE		
CLEANOUT		
STOP SIGN		
TREE		
CURB STOP		

LOCATION MAP
APPROXIMATE SCALE 1" = 2400'

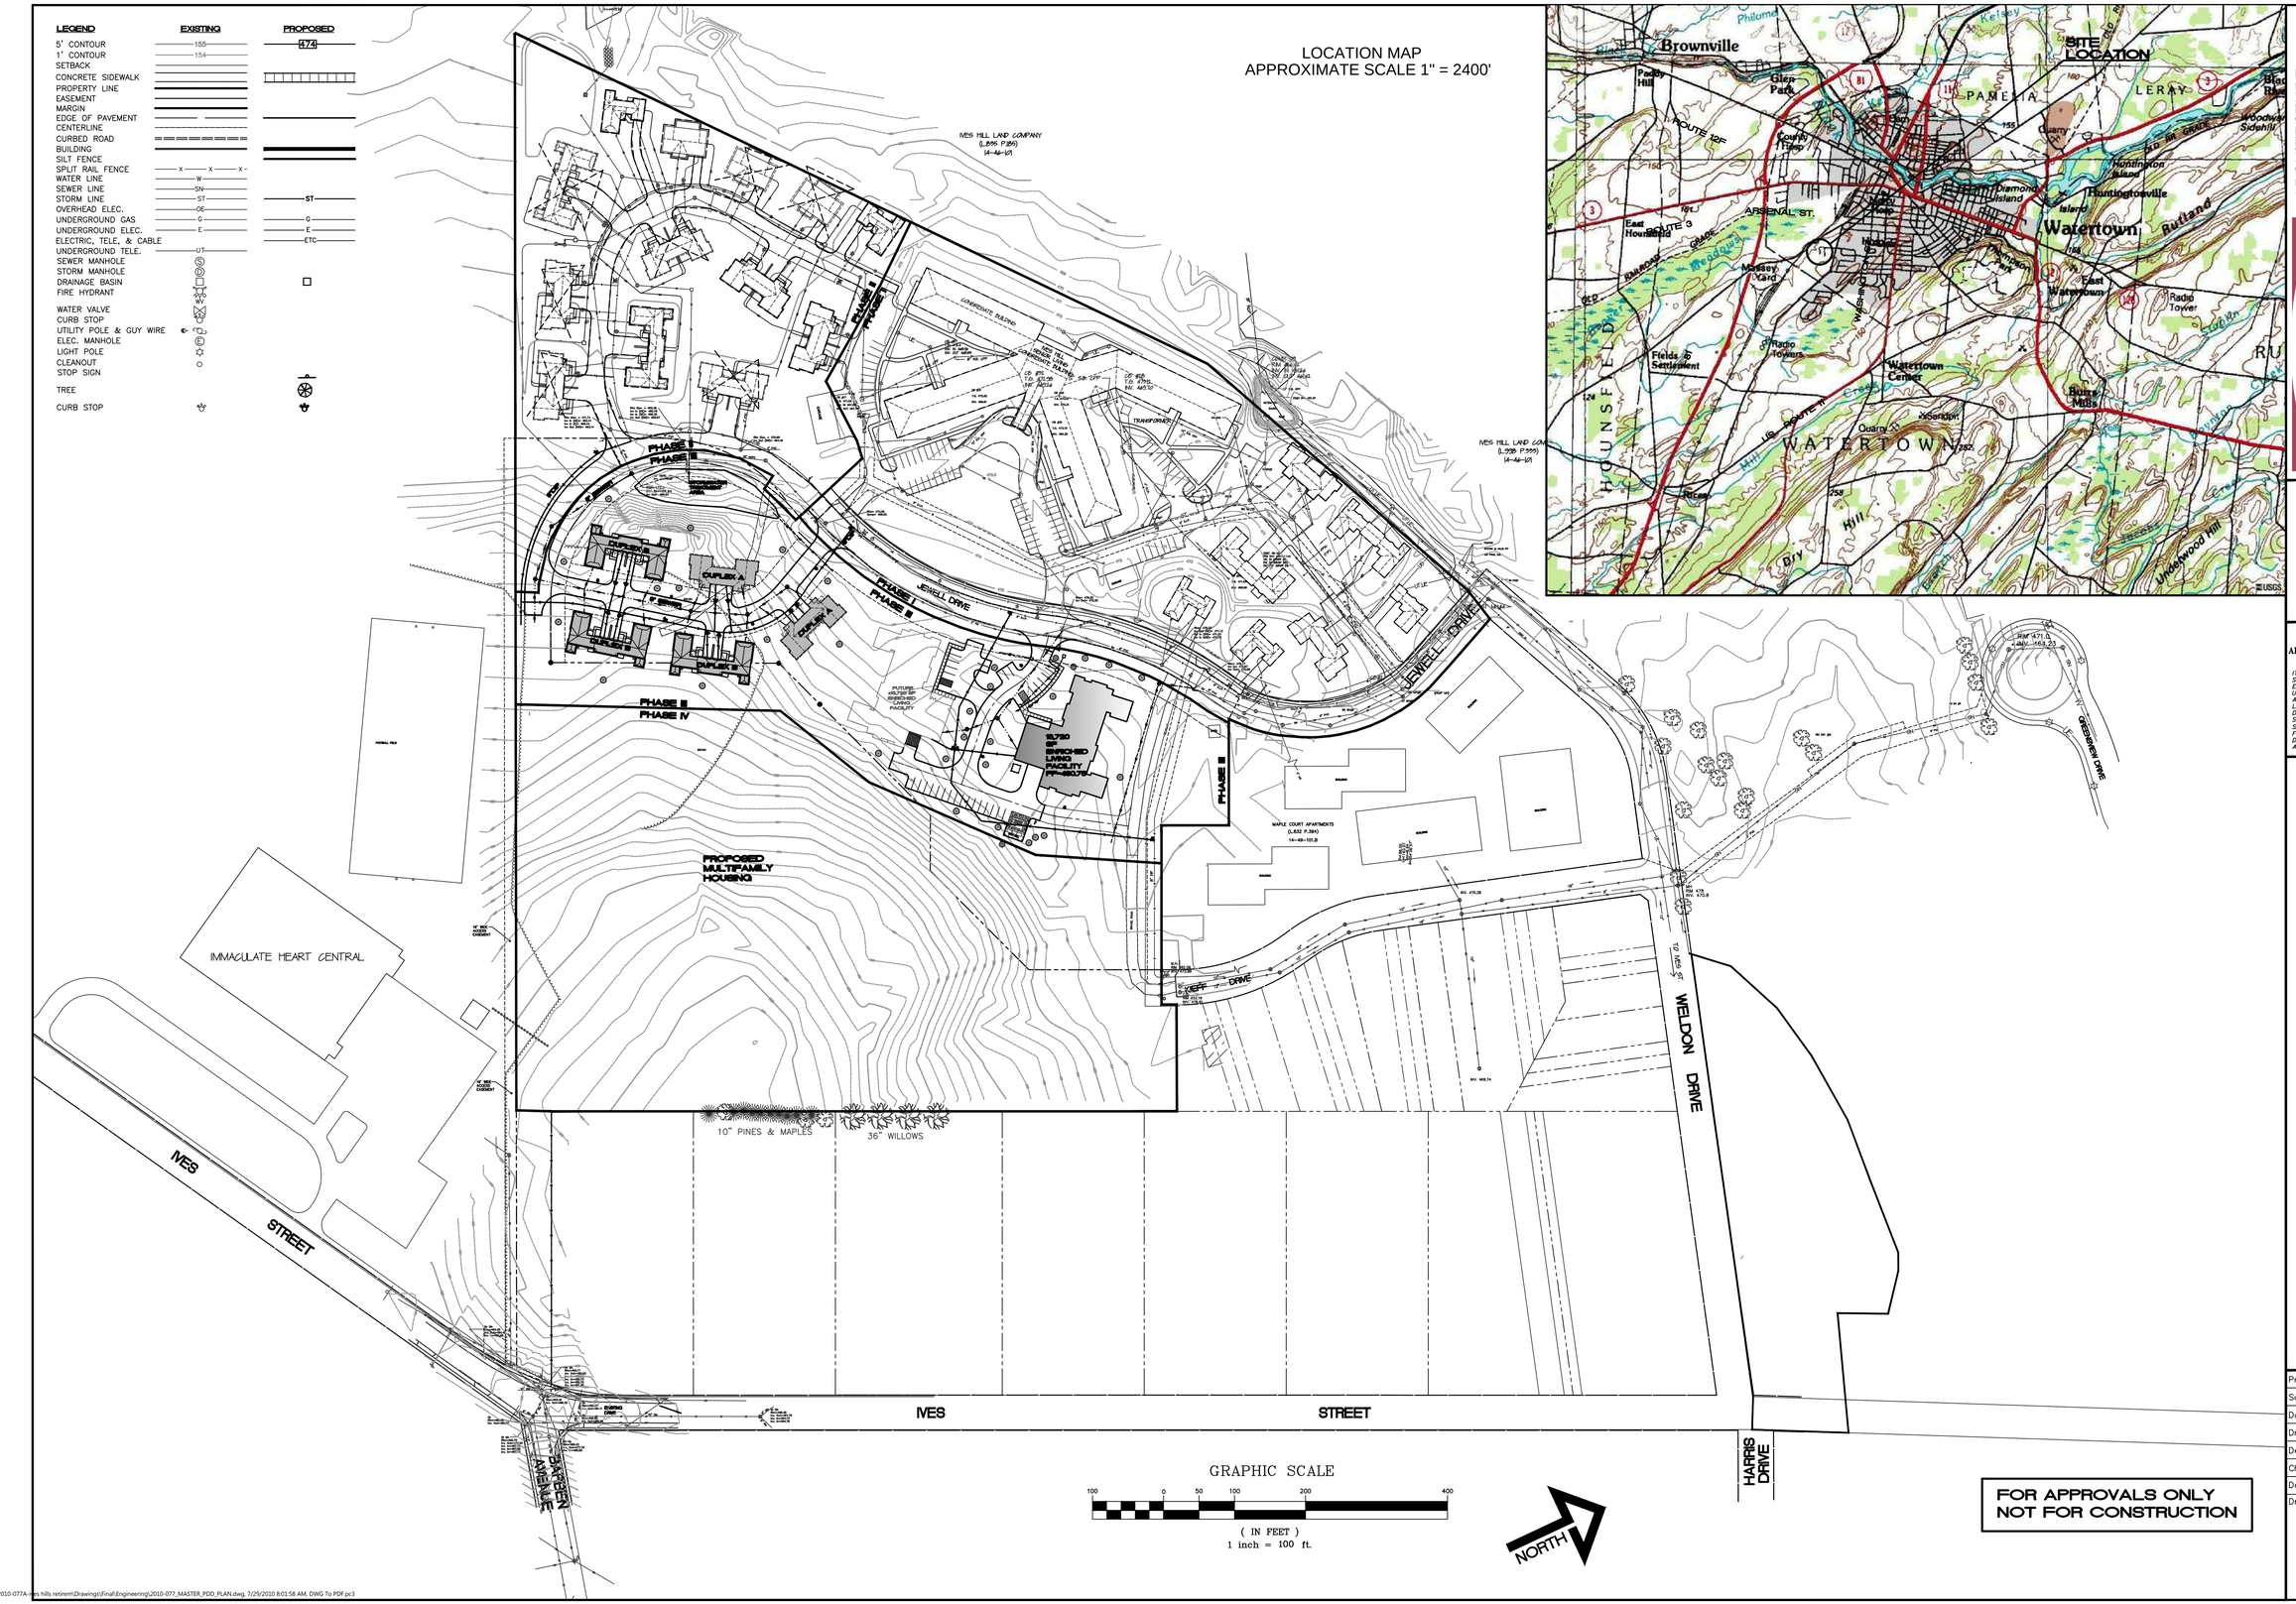

FOR APPROVALS ONLY
NOT FOR CONSTRUCTION

ARCHITECTURE, ENGINEERING & LAND SURVEYING P.C.
220 STERLING STREET
WATERTOWN, NEW YORK, 13601
TEL: (315) 785-3000
FAX: (315) 788-3008
www.gymopc.com
GYMO

COPYRIGHT © 2010
GYMO
ARCHITECTURE, ENGINEERING & LAND SURVEYING, P.C.

IT IS A VIOLATION OF SECTION 7209, SUBDIVISION 2 OF THE NEW YORK STATE EDUCATION LAW FOR ANY PERSON UNLESS ACTING UNDER THE DIRECTION OF A LICENSED PROFESSIONAL ENGINEER OR LAND SURVEYOR TO ALTER THIS DOCUMENT IN ANY WAY. IF ALTERED, SUCH LICENSEE SHALL AFFIX HIS OR HER SEAL AND THE NOTATION "ALTERED BY" FOLLOWED BY HIS OR HER SIGNATURE, DATE AND A SPECIFIC DESCRIPTION OF ALTERATION.

PLANNED DEVELOPMENT PLAN

IVES HILL RETIREMENT COMMUNITY
IVES HILL - JEWELL DRIVE
CITY OF WATERTOWN, NY

Project No:	2010-077
Scale:	As Noted
Date:	6/18/10
Drawn By:	BJD
Designed By:	BJD
Checked By:	
Date Issued:	7/20/10
Drwg. No.	

PDD

X:\2010\2010-077A-ives hills retirem\Drawings\Final\Engineering\2010-077_MASTER_PDD_PLAN.dwg, 7/29/2010 8:01:58 AM, DWG To PDF.pc3