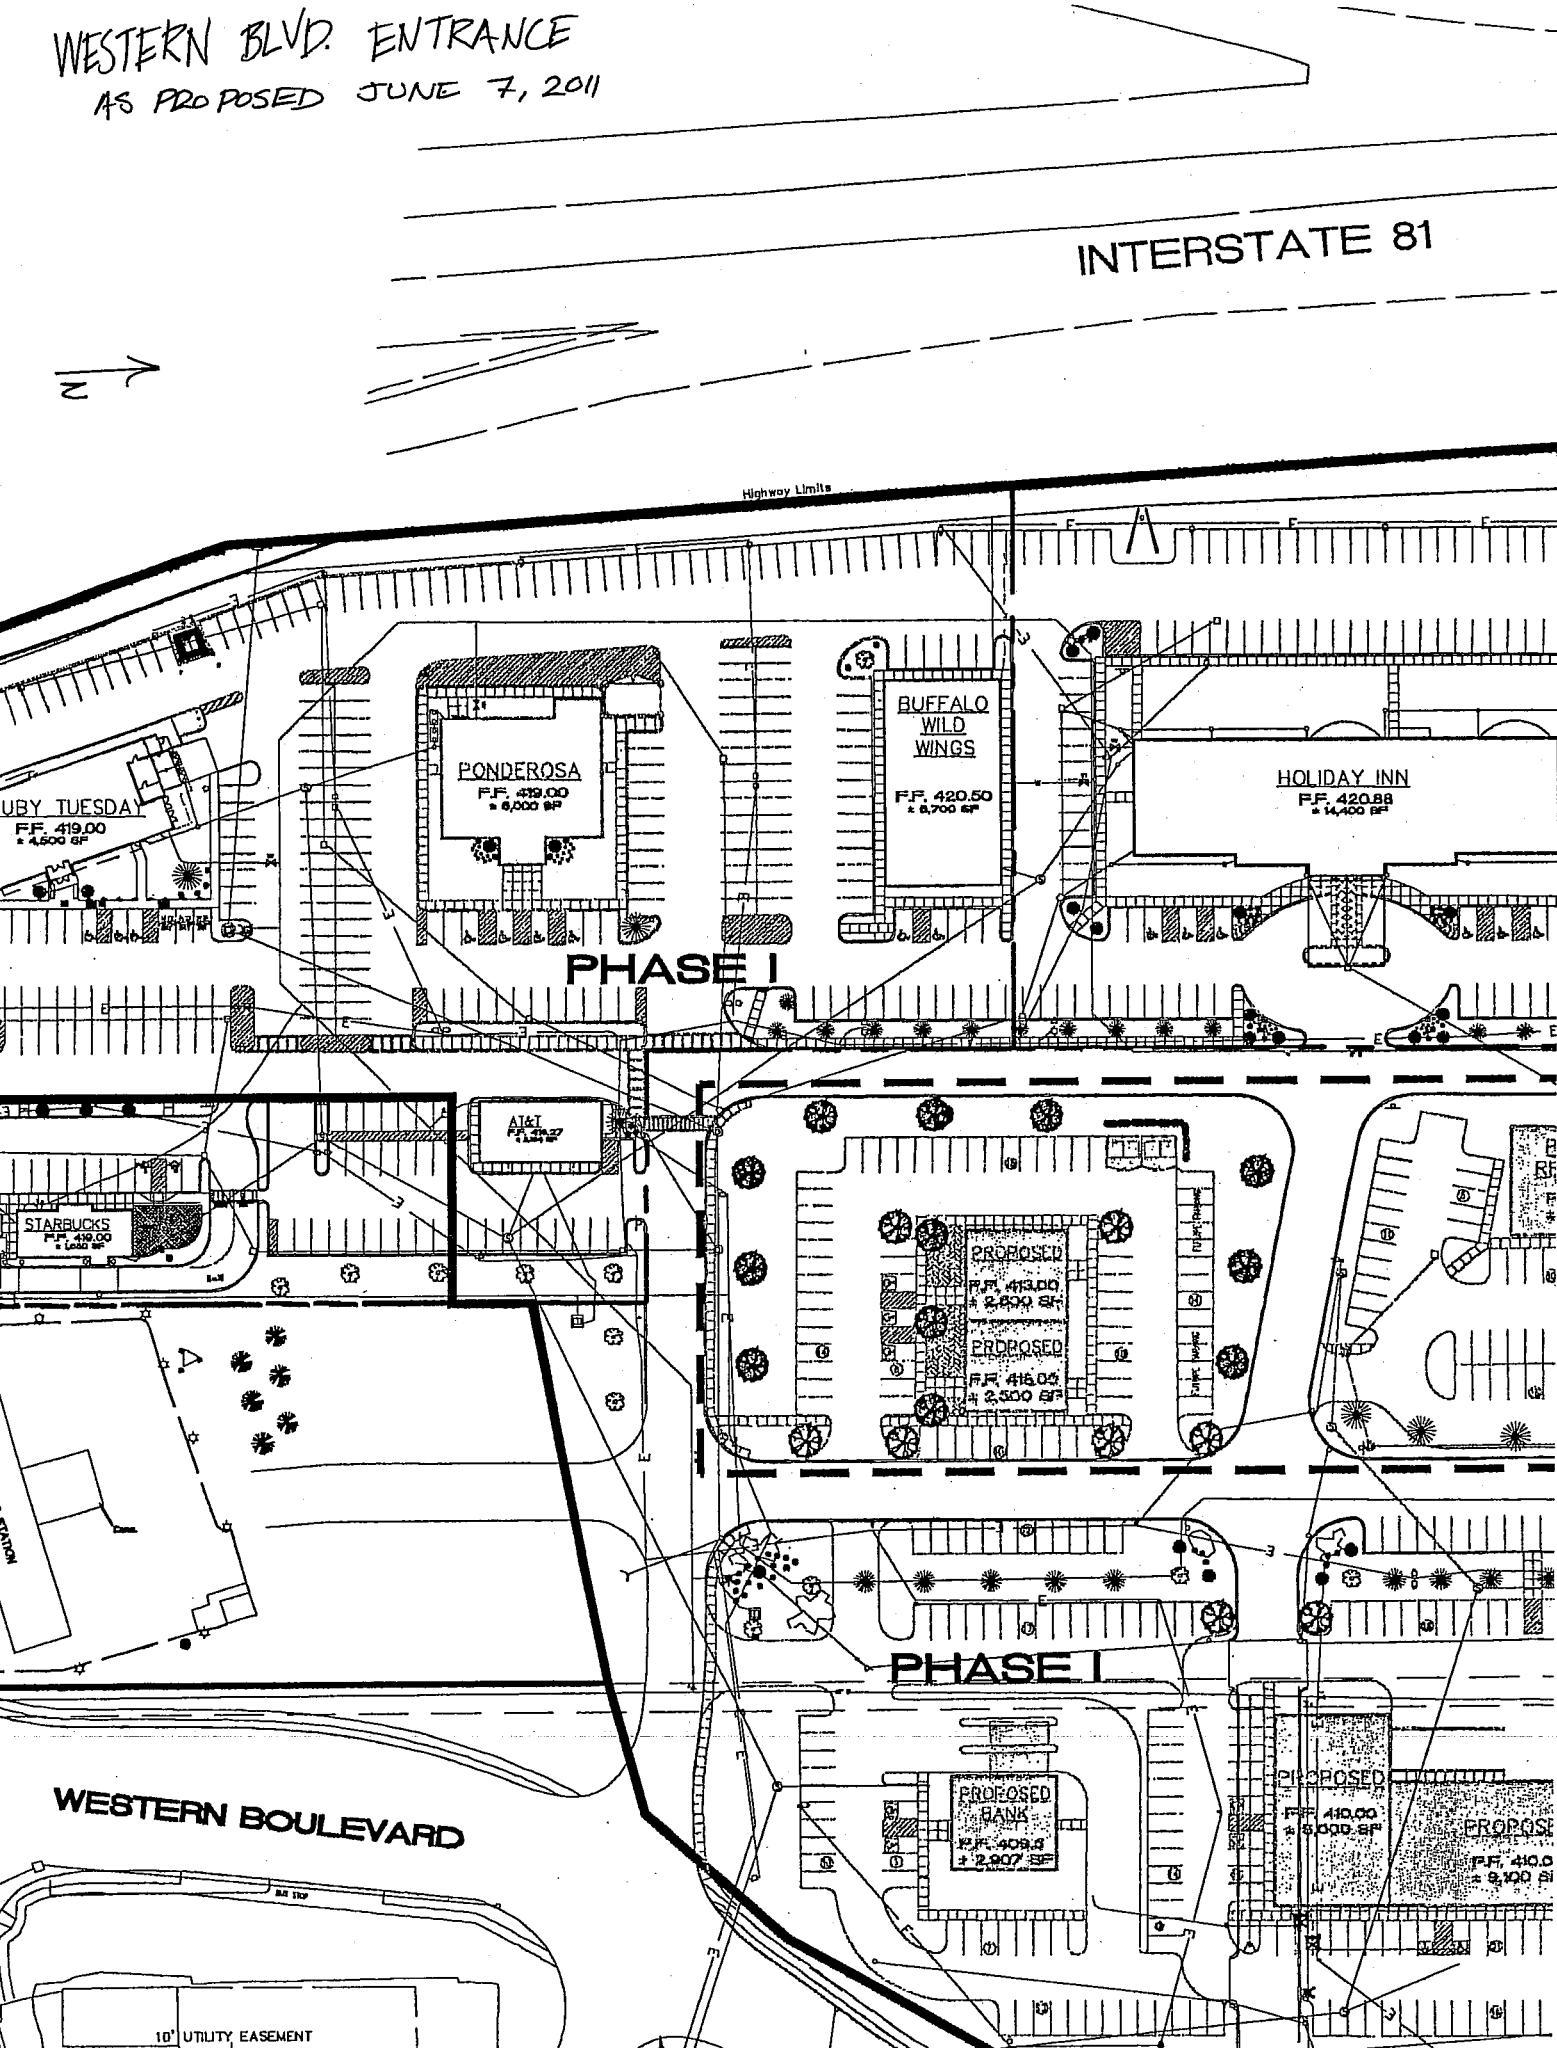WESTERN BLVD. ENTRANCE
AS PROPOSED JUNE 7, 2011