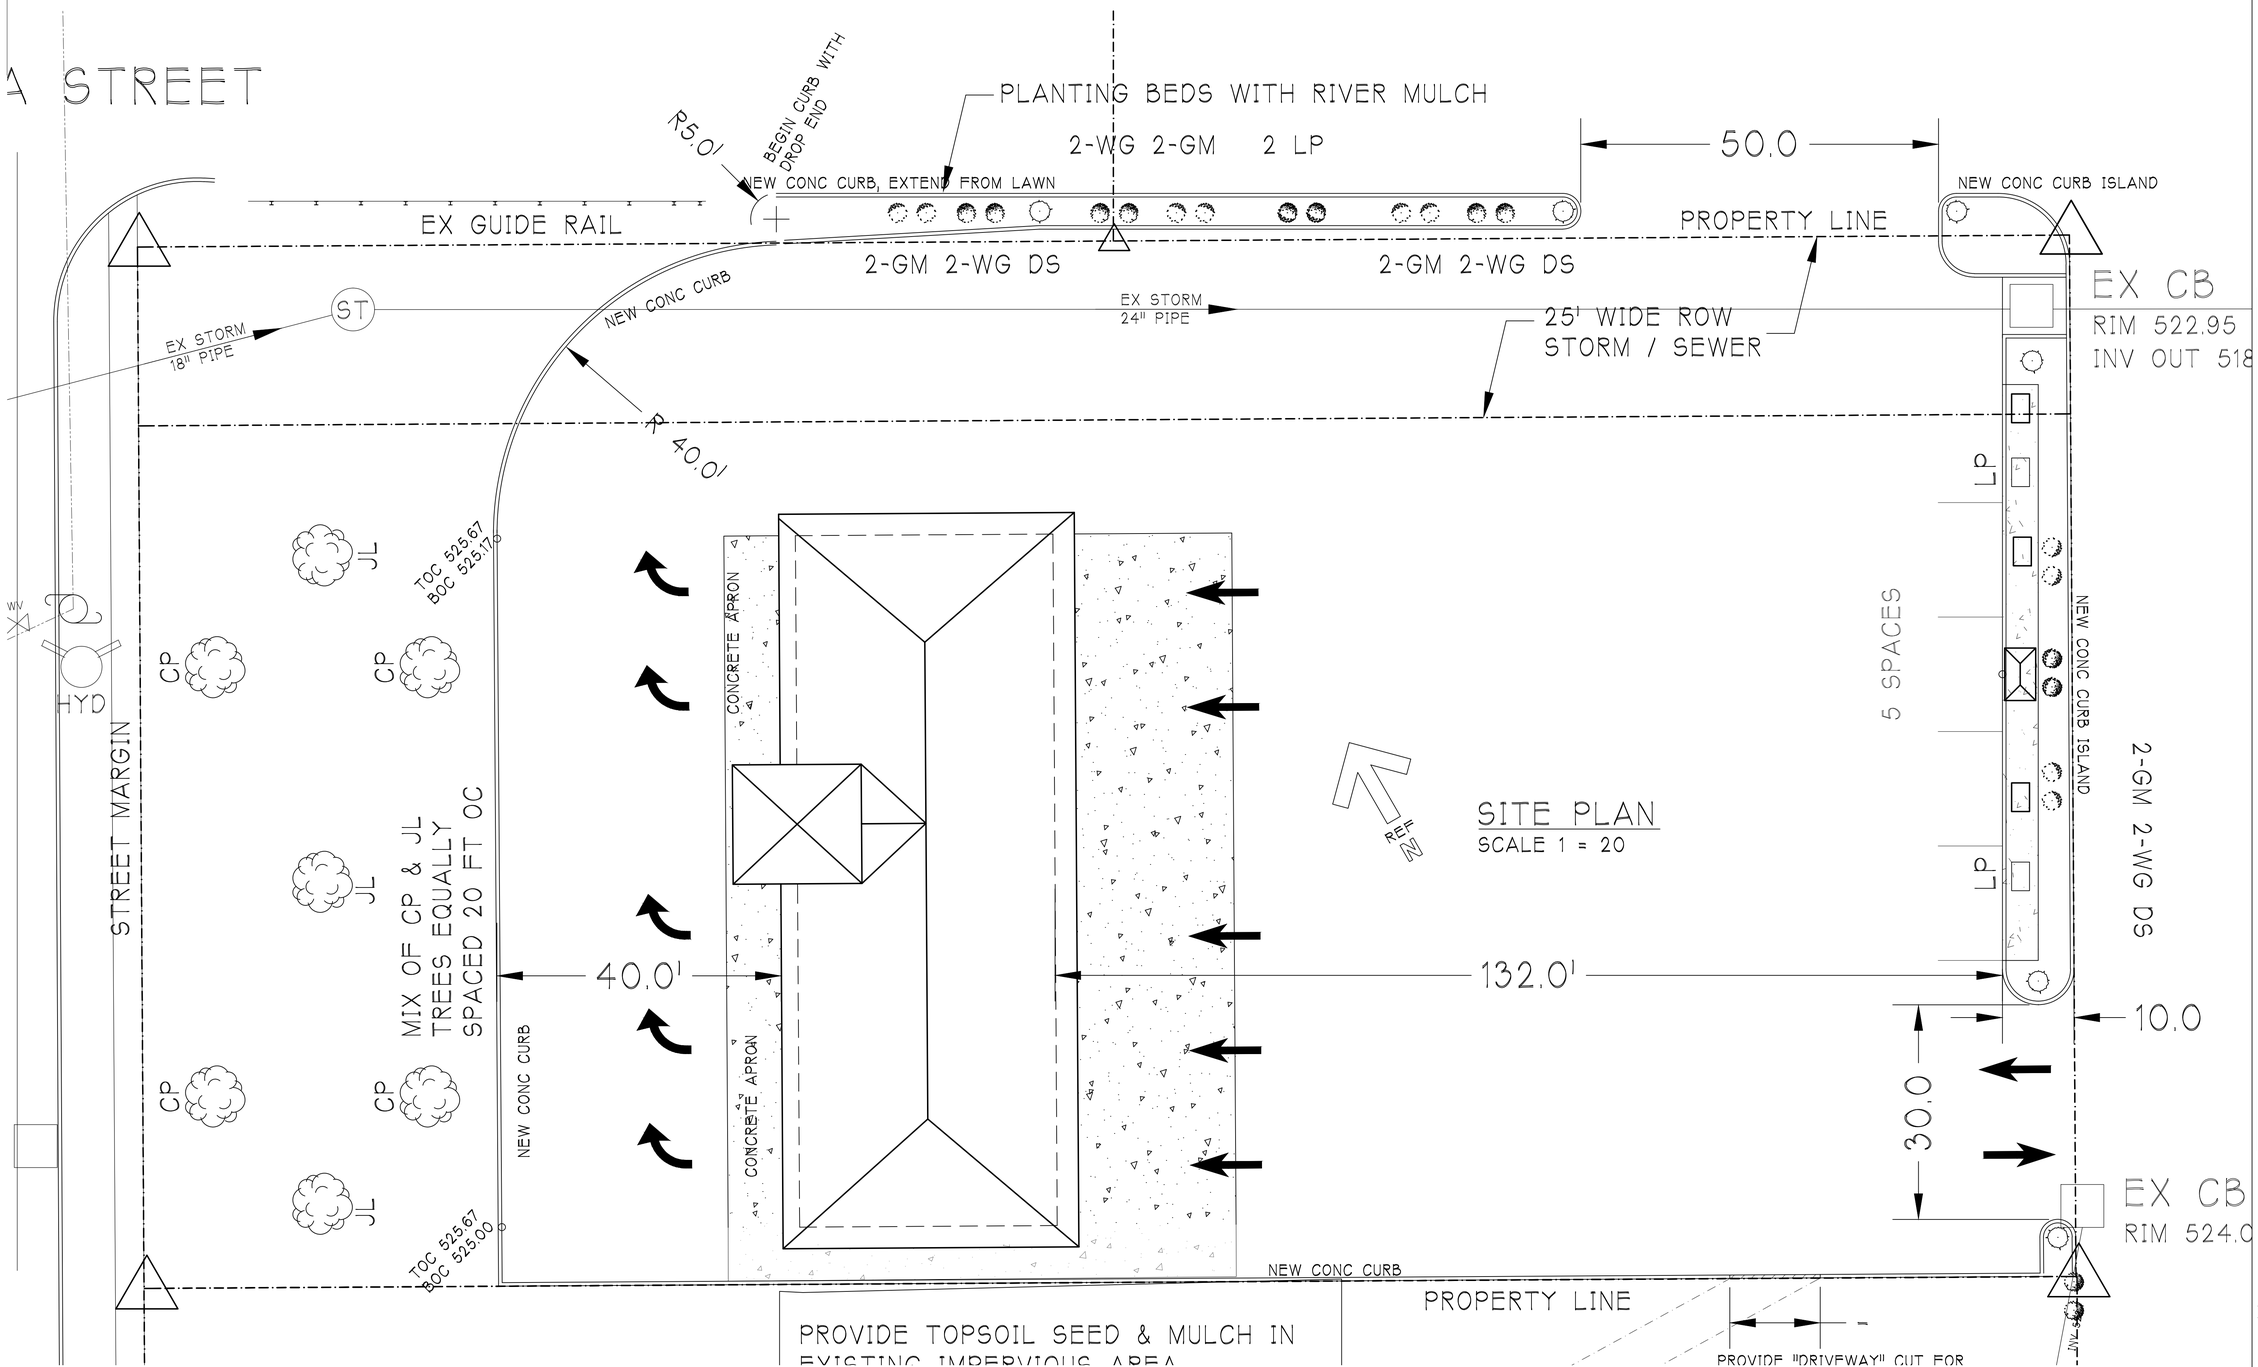

NOTE:
THESE DOCUMENTS ARE FOR THE EXPRESS USE OF HOGAN ENGINEERING, PC AND THEIR CLIENTS. ANY REPRODUCTION OF THESE DOCUMENTS OR THE CONTENTS WITHIN MUST HAVE WRITTEN APPROVAL FROM HOGAN ENGINEERING, PC.

IT IS A VIOLATION OF THE NEW YORK STATE EDUCATION LAW FOR ANY PERSON, UNLESS ACTING UNDER THE DIRECTION OF A LICENSED PROFESSIONAL ENGINEER, TO ALTER THESE PLANS IN ANY WAY. IF ALTERATION TO THESE PLANS ARE REQUIRED, THE ALTERATION SHALL BE MADE IN ACCORDANCE WITH ARTICLE 145, SUB SECTION 7209 OF THE NEW YORK STATE EDUCATION LAW.

HOGAN ENGINEERING, PC
Civil & Structural Engineering
Rome, New York
Ph (315)338-5780

APPLICANT
EVERGREEN FAMILY, FLP
PO Box 4230
Rome, New York 13442

PRECISION WASH
142 Eastern Boulevard
Watertown, New York

REVISIONS

09/13/13

PROJECT NO.
13065

DATE
09/10/13

LANDSCAPE PLAN

Sk1